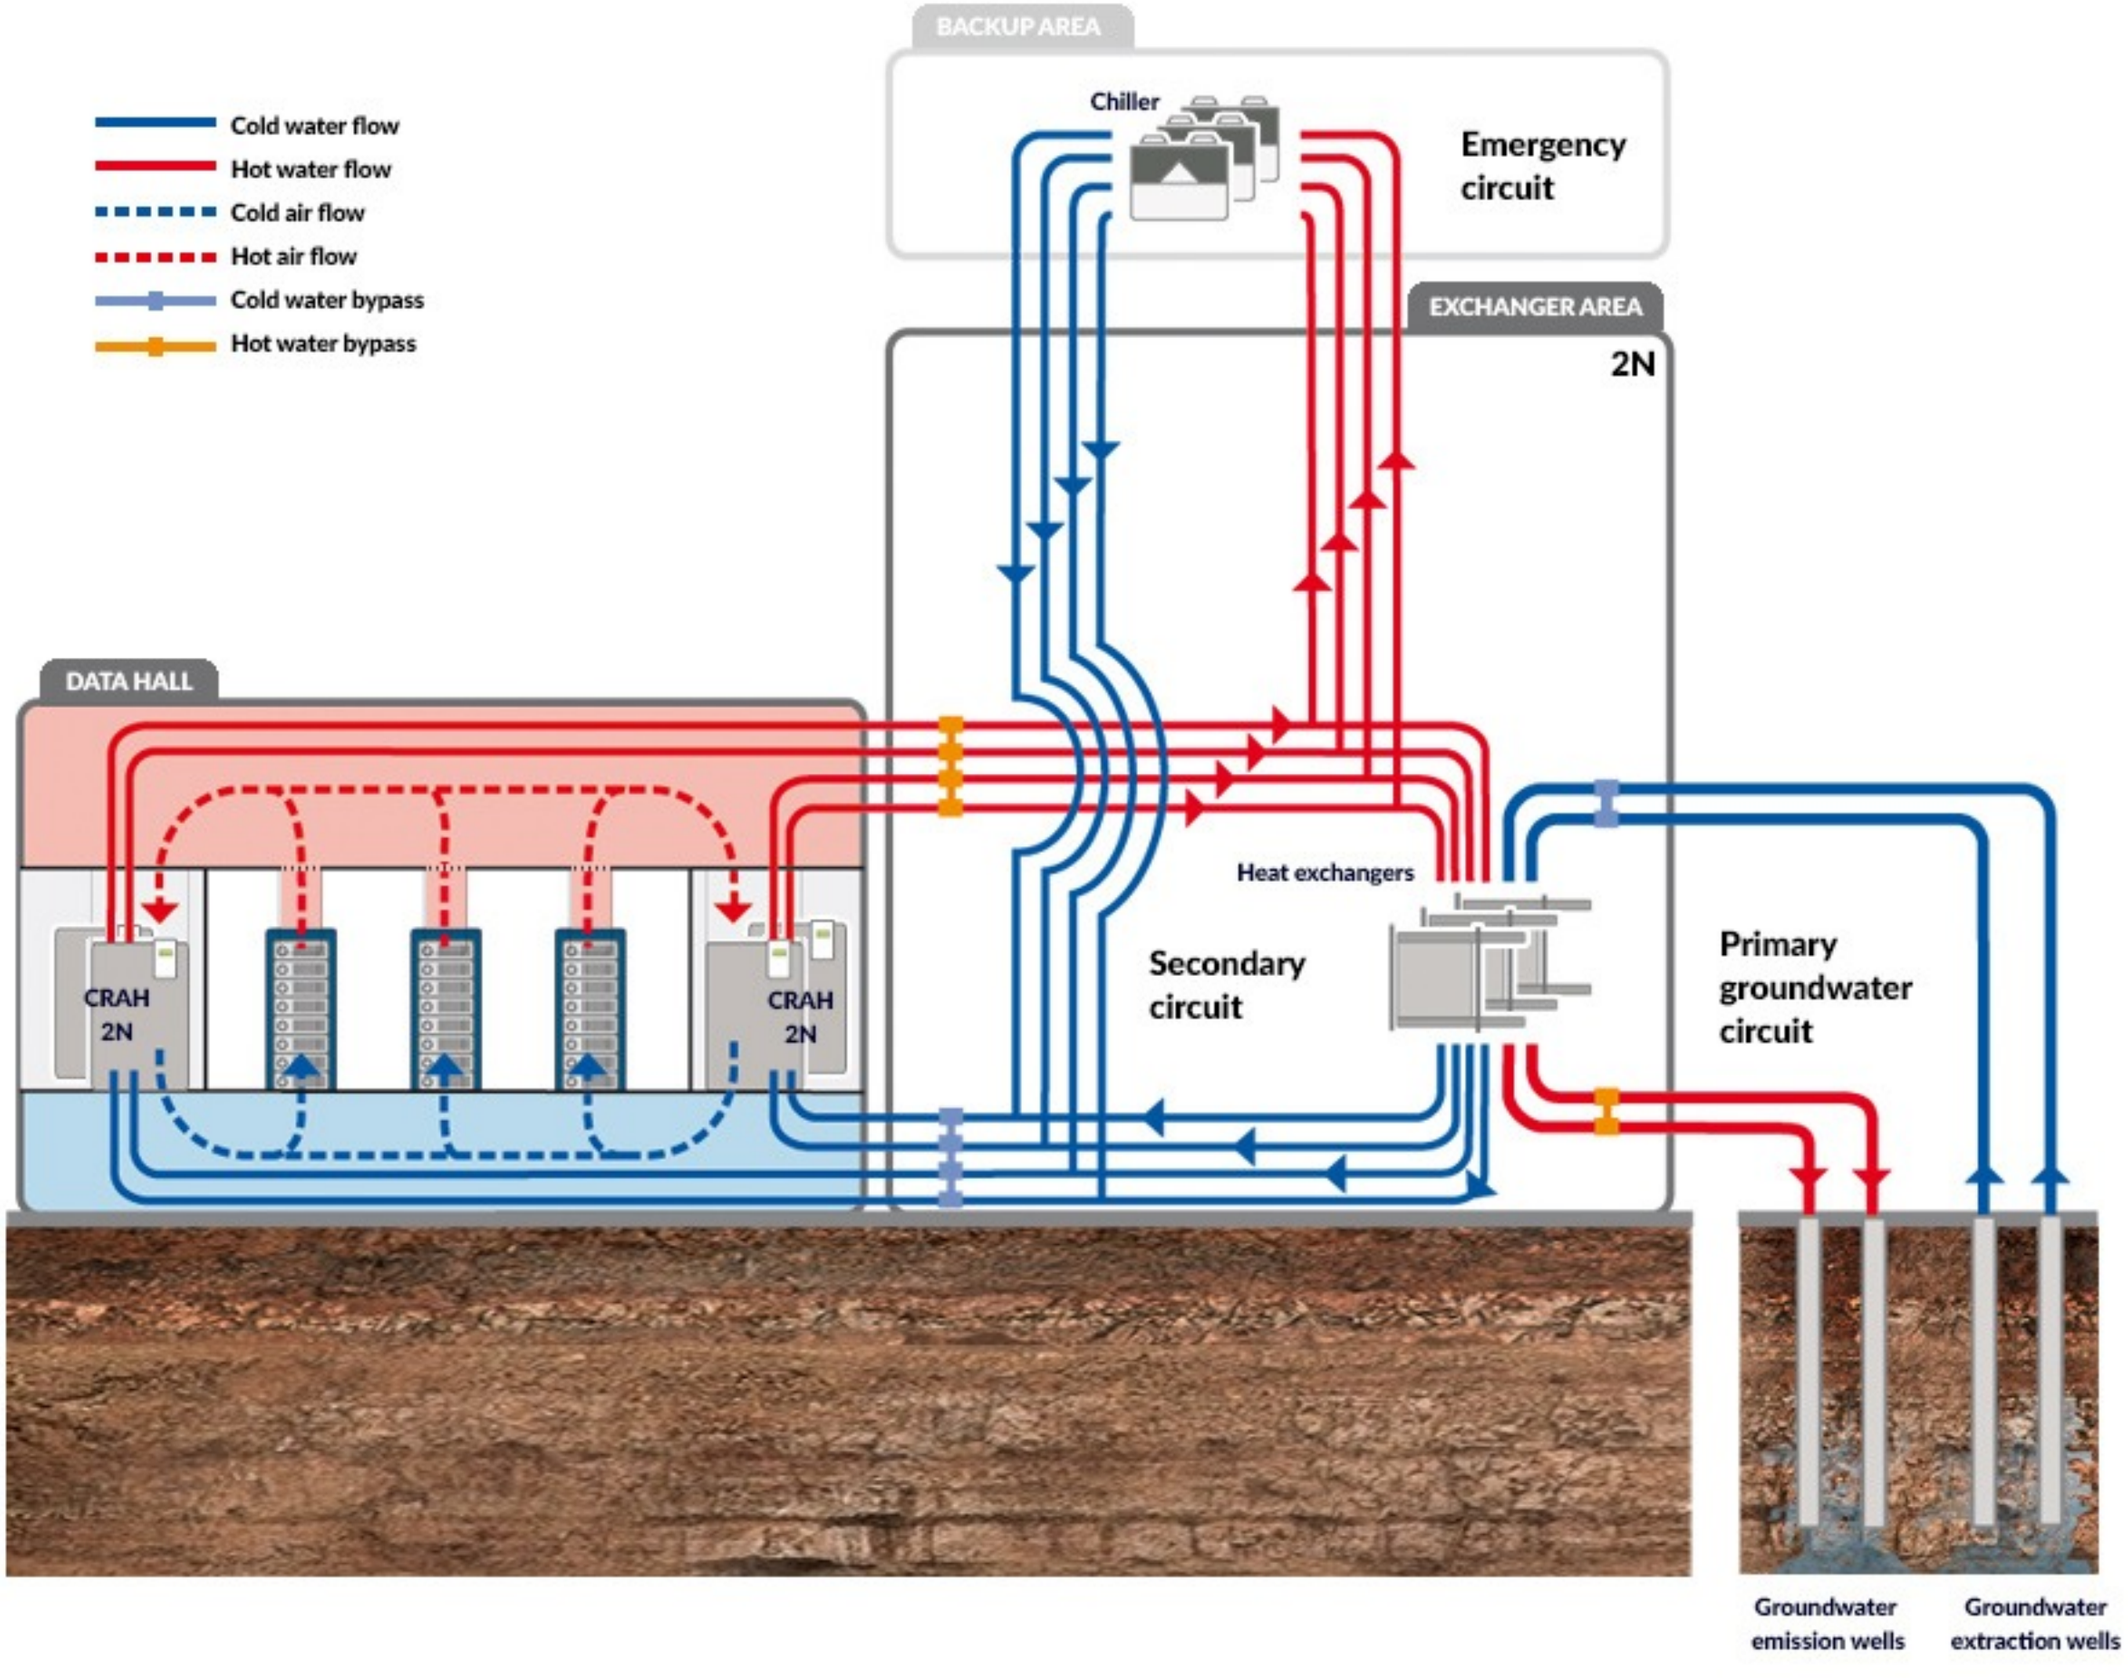

Cold water flow
Hot water flow
Cold air flow
Hot air flow
Cold water bypass
Hot water bypass
BACKUP AREA
Chiller
Emergency circuit
EXCHANGER AREA
2N
DATA HALL
CRAH 2N
CRAH 2N
Heat exchangers
Secondary circuit
Primary groundwater circuit
Groundwater emission wells
Groundwater extraction wells